
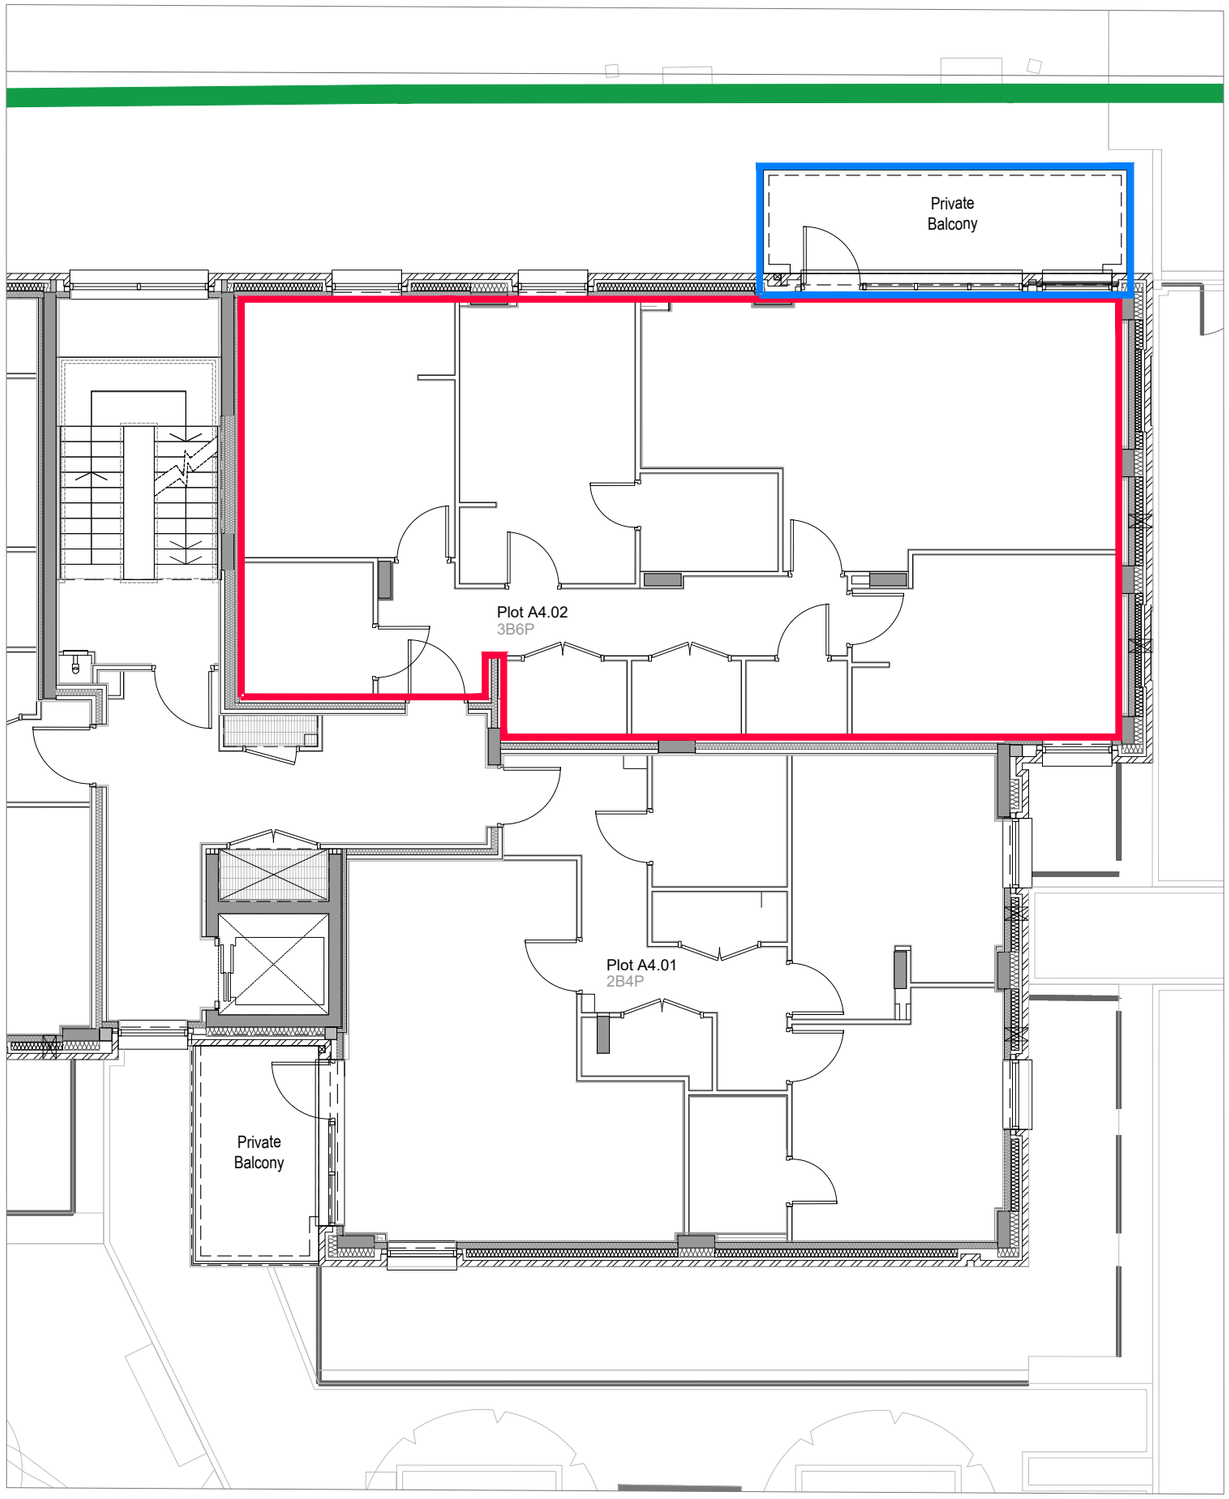


Scale 1:100 @ A3

FOURTH FLOOR PLAN, PLOT A4.02

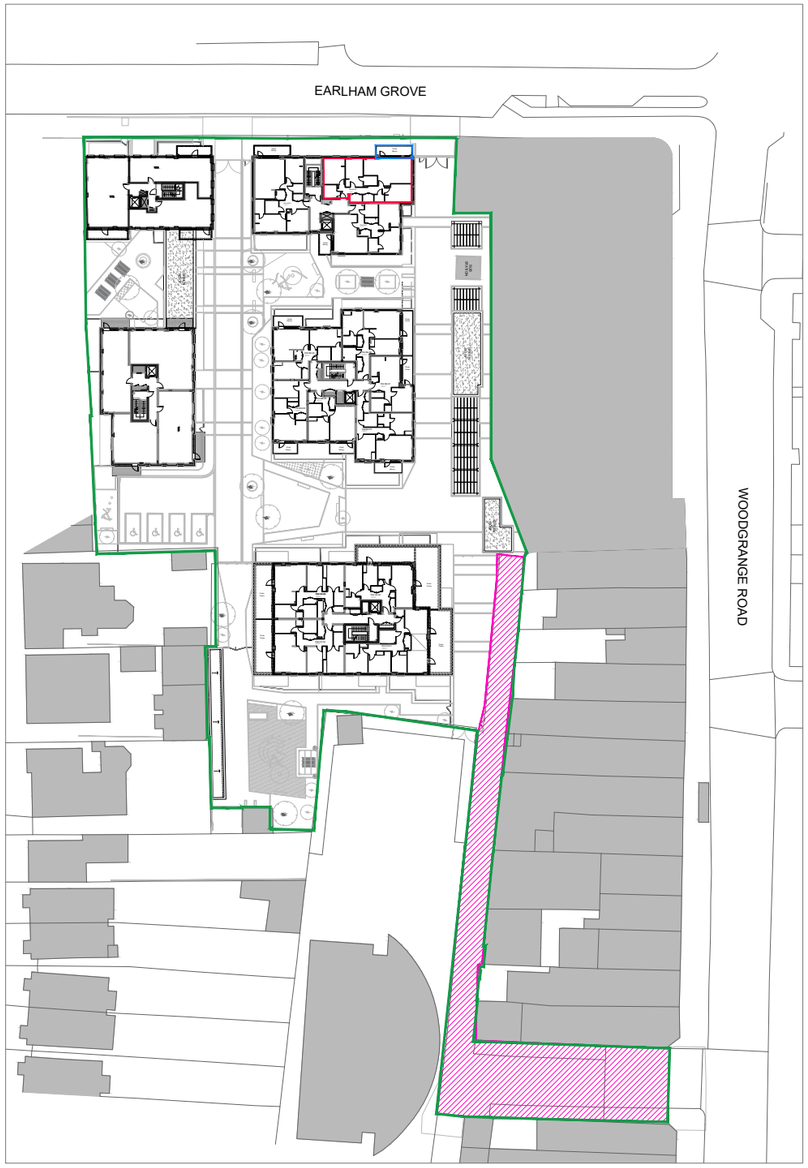

Scale 1:1000 @ A3

SITE LOCATION PLAN

Plot A4.02
140-150 Earlham Grove
Forest Gate
London
E7 9AP

Notes

1. Copyright Tranter McManus Architects Ltd. This drawing not to be re-produced without the permission of the architect.

Key

- SITE BOUNDARY
- PLOT BOUNDARY
- BALCONY/ TERRACE/ GARDEN BOUNDARY - ALLOCATED WITH EXCLUSIVE RIGHT TO USE BY THE RESIDENT
- PRIVATE ROAD

N

CONVEYANCING

Notes	Chkd	Date	Rev
Issue for Conveyancing;	RF	19/02/21	C01

TM Architects
4 Northington Street London WC1N 2JG
T 020 3567 1508

140-150 Earlham Grove
Forest Gate London E7 9AP

Conveyance Plan
Fourth Floor - Block A
Plot A4.02

Dwg No	Rev
EAR-TMA-ZA-04-DR-A-5014	/ C01